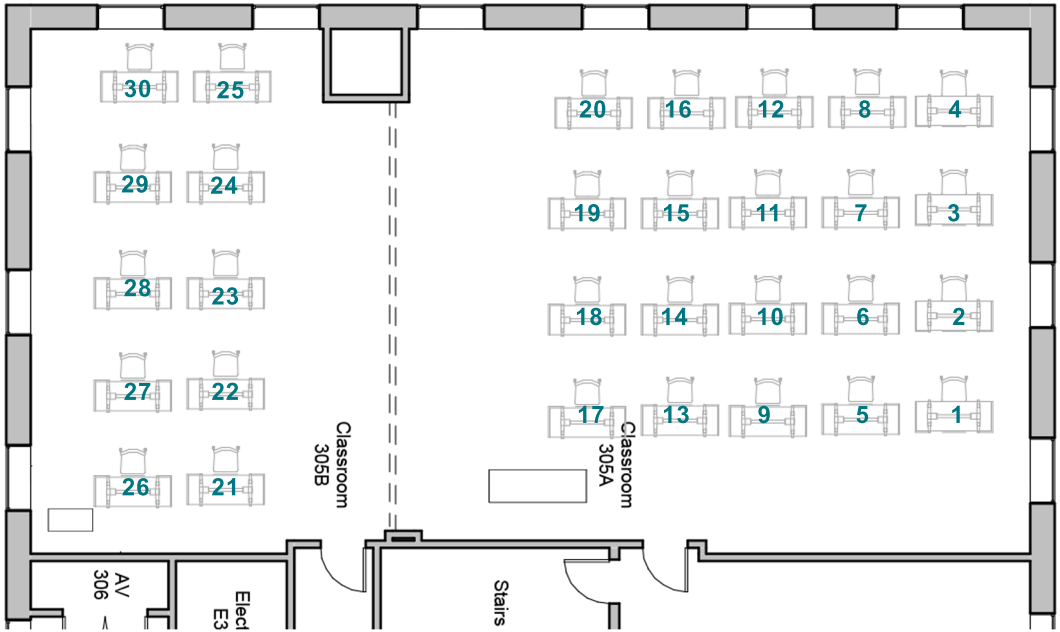

MGH INSTITUTE OF HEALTH PROFESSIONS

Building 36- 3rd floor

No.	Description	Date

Project number	Project Number	
Date	Issue Date	
Drawn by	Author	
Checked by	Checker	Scale 1" = 20'-0"

6/8/2020 12:52:43 PM